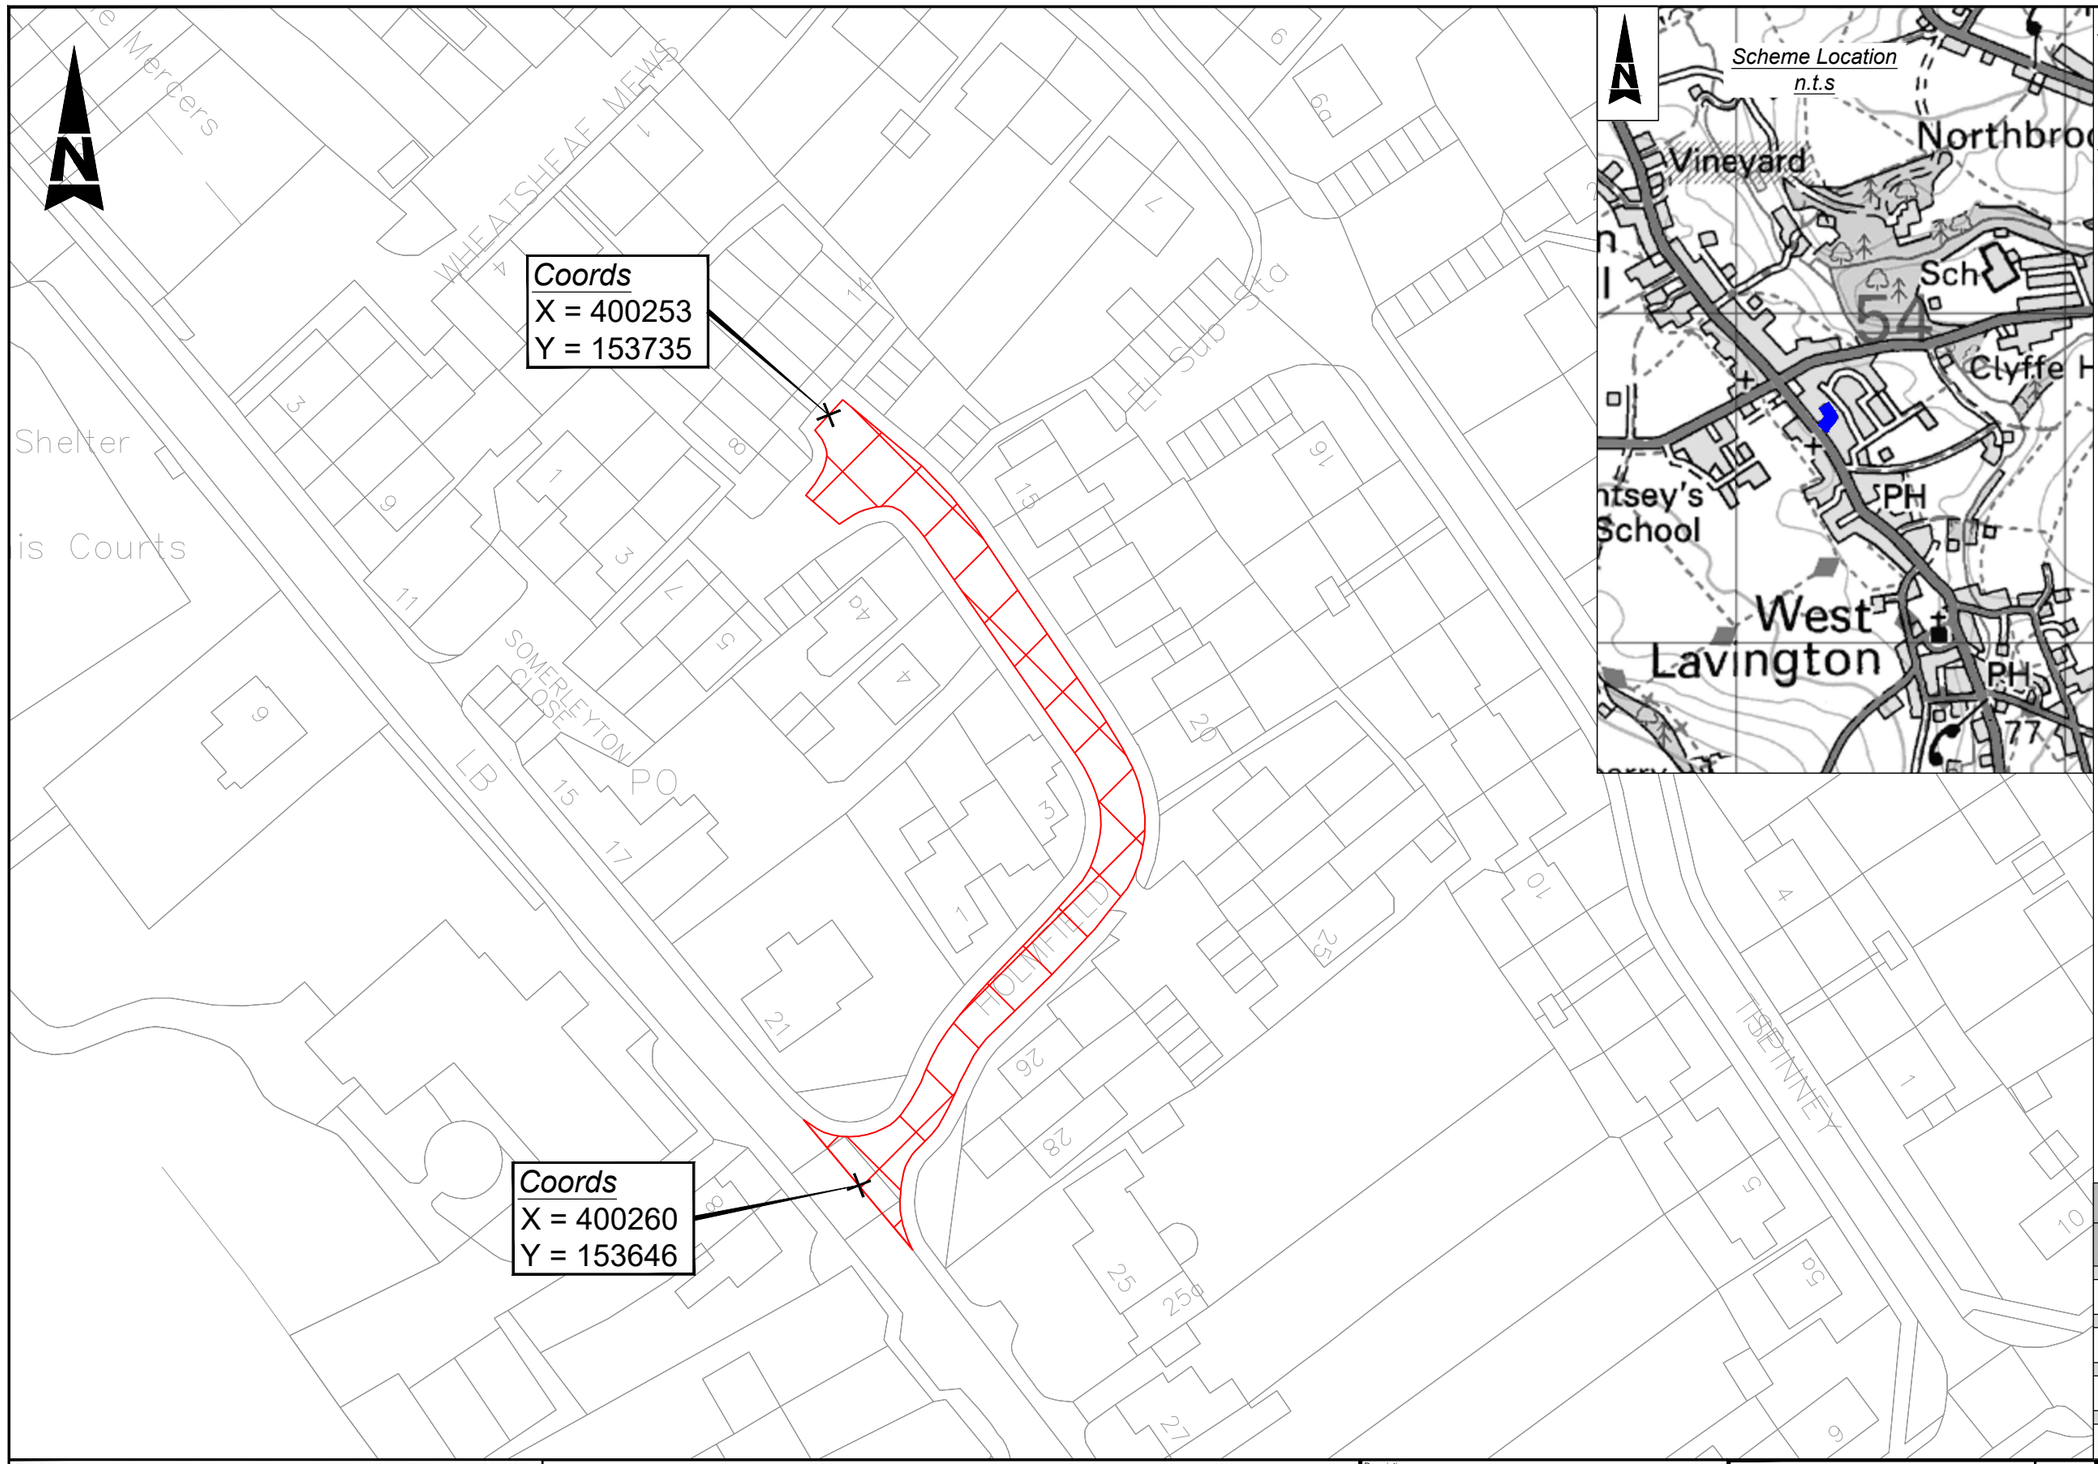

Notes:

1. Limits of work and dimensions are approximate and are to be agreed on site with the Engineer or Site Representative.

Key:

Site Extents

Scheme Location

Postal Area: SN10 4HX
USRN: 18501254
What3Words: ///payout.suave.deluded to ///compliant.boasted.changing
Grid Ref: 400260, 153646 to 400253, 153735
Road Speed Limit: 20mph

SAFETY, HEALTH AND ENVIRONMENTAL INFORMATION
In addition to the hazards/risks normally associated with the types of work detailed on this drawing, note the following significant residual risks (Reference shall also be made to the design hazard log).
Construction
None
Maintenance / Cleaning
None
Use
None
Decommissioning / Demolition
None

THIS MAP IS REPRODUCED FROM ORDNANCE SURVEY MATERIAL WITH THE PERMISSION OF ORDNANCE SURVEY ON BEHALF OF THE CONTROLLER OF HIS MAJESTY'S STATIONERY OFFICE. © CROWN COPYRIGHT. UNAUTHORISED REPRODUCTION INFRINGES CROWN COPYRIGHT AND MAY LEAD TO PROSECUTION OR CIVIL PROCEEDINGS.
100049050, 2025

Description						
Status	Revision	Drawn	Checked	Reviewed	Authorised	Issue Date
Description						
Status	Revision	Drawn	Checked	Reviewed	Authorised	Issue Date
Description						
Status	Revision	Drawn	Checked	Reviewed	Authorised	Issue Date
Description						
Status	Revision	Drawn	Checked	Reviewed	Authorised	Issue Date
Description						
First Issue						
A1	C01	PB	SY	SC	HS	28/11/25

Drawing Suitability: AUTHORISED & ACCEPTED
Status: A1

AtkinsRéalis
County Gate, County Way, Trowbridge, Wiltshire BA14 7FJ
Tel: +44 (0)1225 730360
www.atkinsrealis.com

Copyright © AtkinsRealis Limited (2024)

Client: Wiltshire Council

Project Title: Major Maintanance 2025/2026
Micro Asphalt 2025/2026

Drawing Title: MA0056
HOLMFIELD WEST LAVINGTON
SITE EXTENTS & LOCATION PLAN

Drawing Number
Project: 10011794 - Originator: ATR - Volume: HGN -
Location: 2526MA_0056 - Type: DR - Role: CH - Number: 000001

Original Size: A3 | Scale: NTS | Project Ref. No.: 10011794 | Sheet: 1 of 1 | Rev: C01